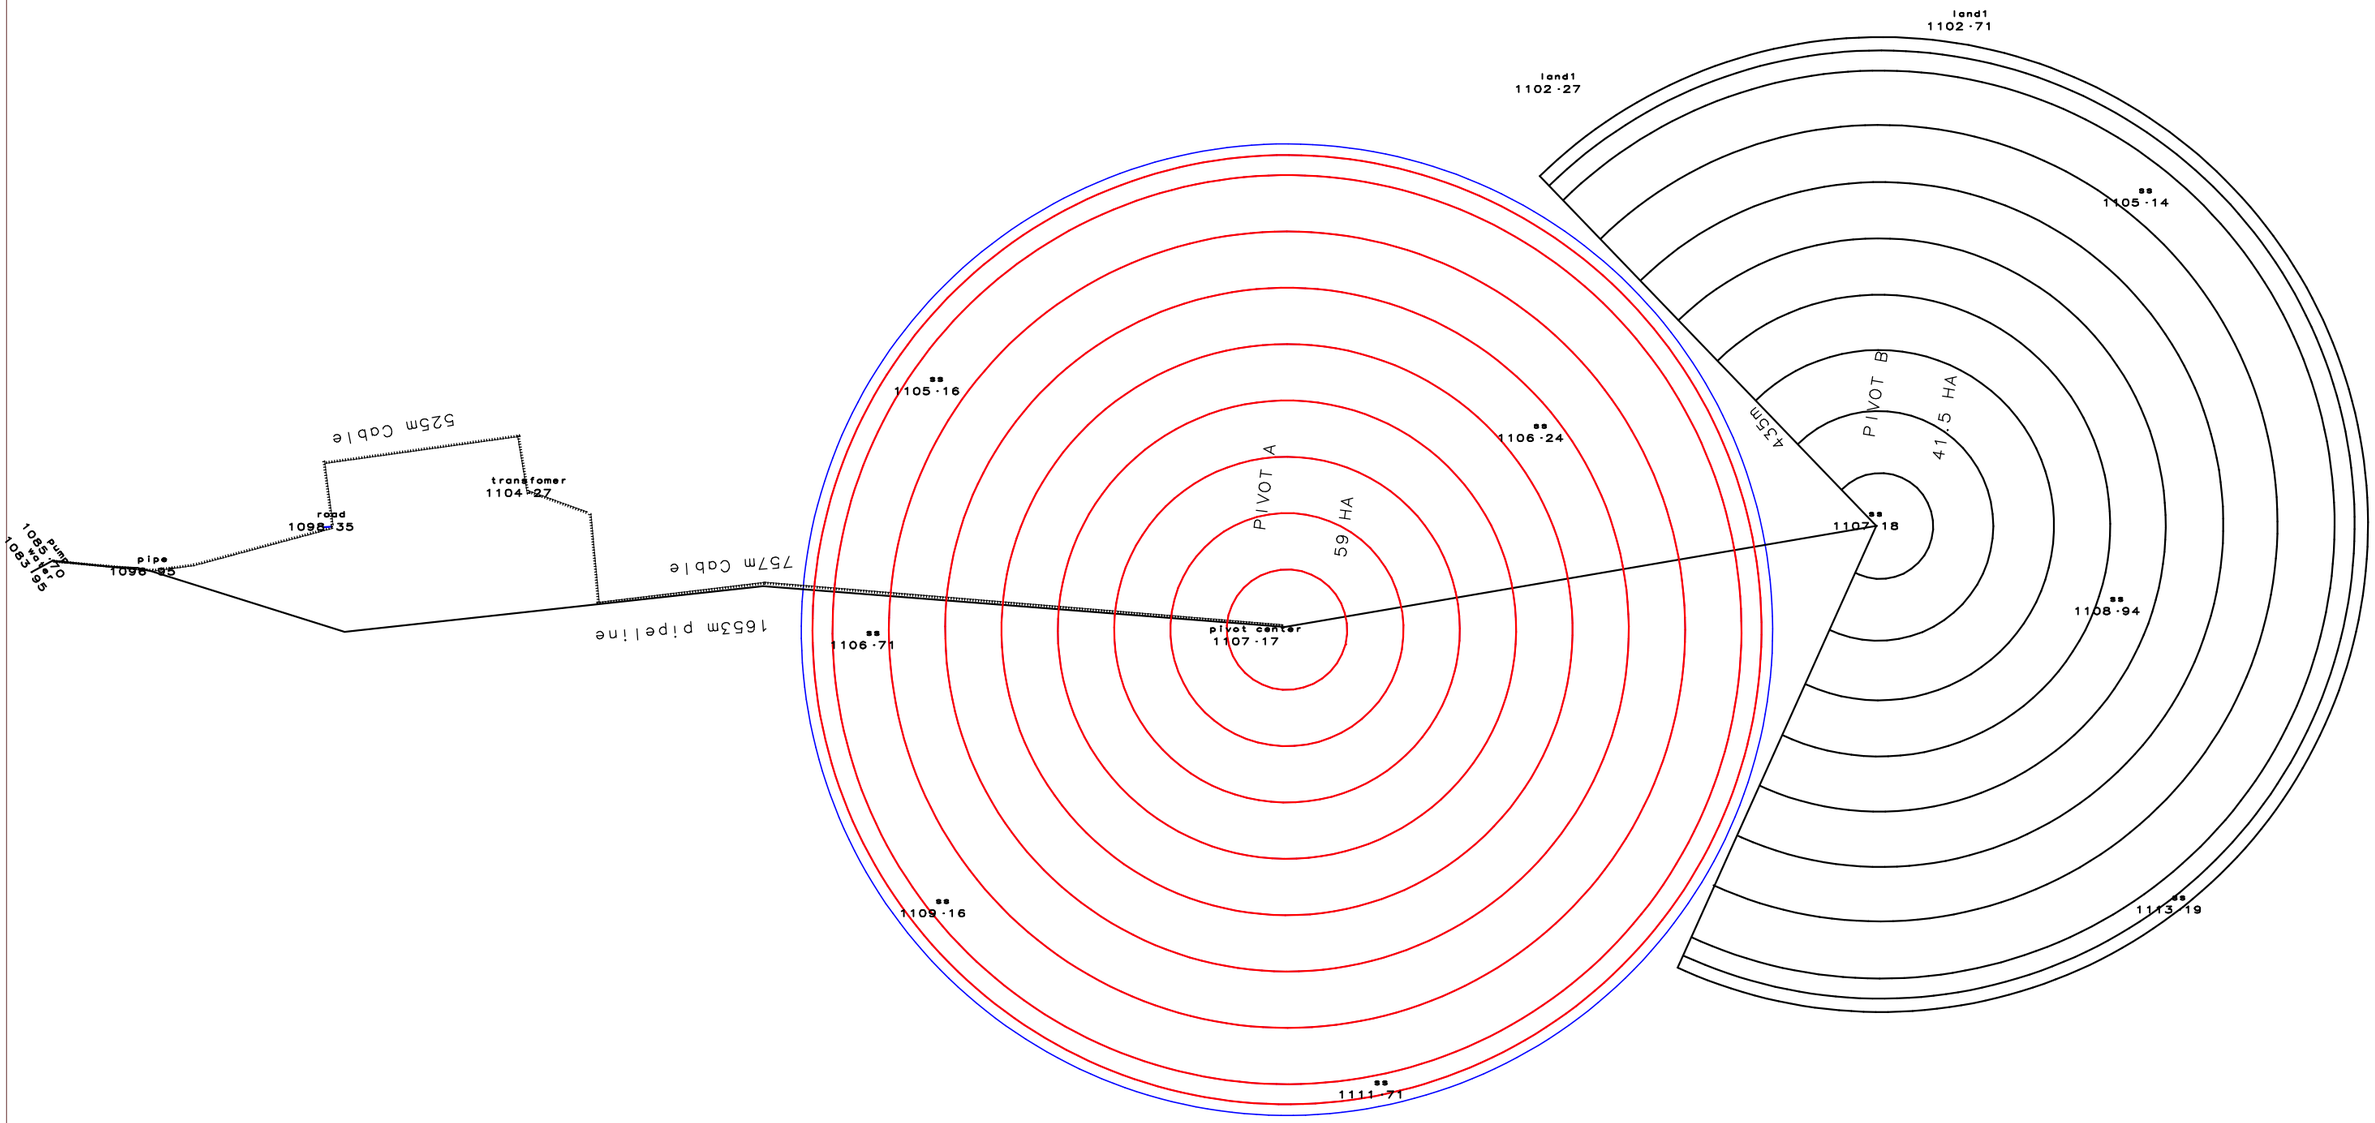

No.	DATE	REVISIONS	NOTES
1	12/03/2021		

SURVEY T.C.L. MOEKOA
DRAWN T.C.L. MOEKOA
CHECKED B. A. MUIR
APPROVED D.C.J. DE VILLIERS

CONSULTING ENGINEER DATE

APPROVED CLIENT DATE

SCALE
AS SHOWN

PROCLAIMED ROUTE
PROCLAIMED R

CONTRACT DESCRIPTION
SHILOH PIVOTS

ENGINEERS PLAN NO.
Plan 2 of 2

CLIENT PLAN NO.
Plan 2 of 2