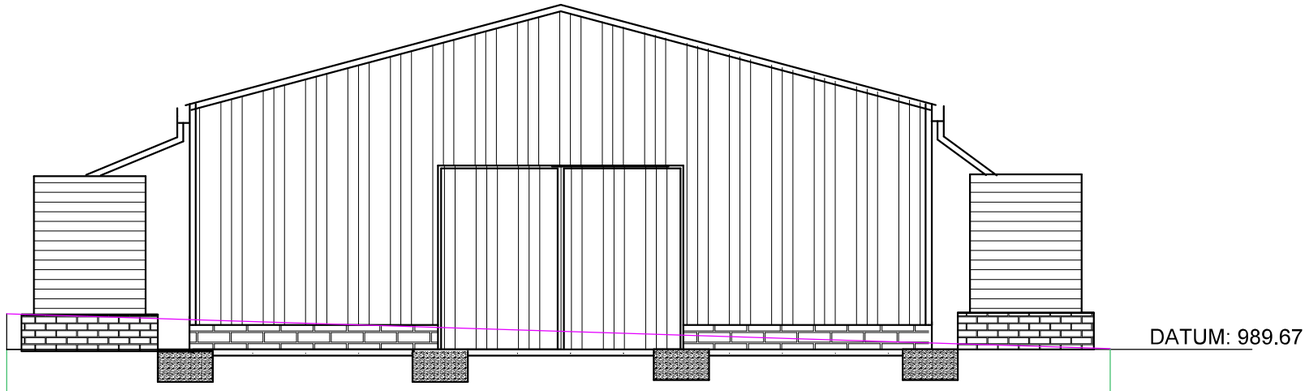

Vertical scale : 1:1000
Horizontal scale : 1:1000

Distance (m)	0.00	18	
Elevation (m)	990.25		989.67
Height Difference (m)	-0.58		0.00

ss

cntr

SANCTUARY SECTION A-A

SPECIAL NOTES:
- Generic standard multi-purpose shed design. To be adopted to site specific conditions.
- Look specifically at the slope of the terrain, and the orientation of the building.
- The height of the foundation walls must be adopted.
- It might be needed to add ramps/steps to doors and sliding doors.
- The dimensions of the ramp at the sliding door, will have to be adopted to the terrain.
- It might even be necessary to change the size of the building, depending on specific needs.

Department Of Rural Development & Agrarian Reform

SANCTUARY STORAGE SHED

DEPARTMENT OF RURAL DEVELOPMENT AND AGRARIAN REFORM

ENGINEERING SERVICES - CHRIS HANI DISTRICT

Private bag X7187
Queenstown 5320

REV NO:	DATE	DESCRIPTION	DRAWN BY

RESPONSIBLE PERSON		DATE
DESIGN:		02/05/2017
DRAW:		02/05/2017
CHECKED:		
APPROVED		
DRAWING NUMBER:	DRAWING 2 OF 8	
DRAWING STATUS:		