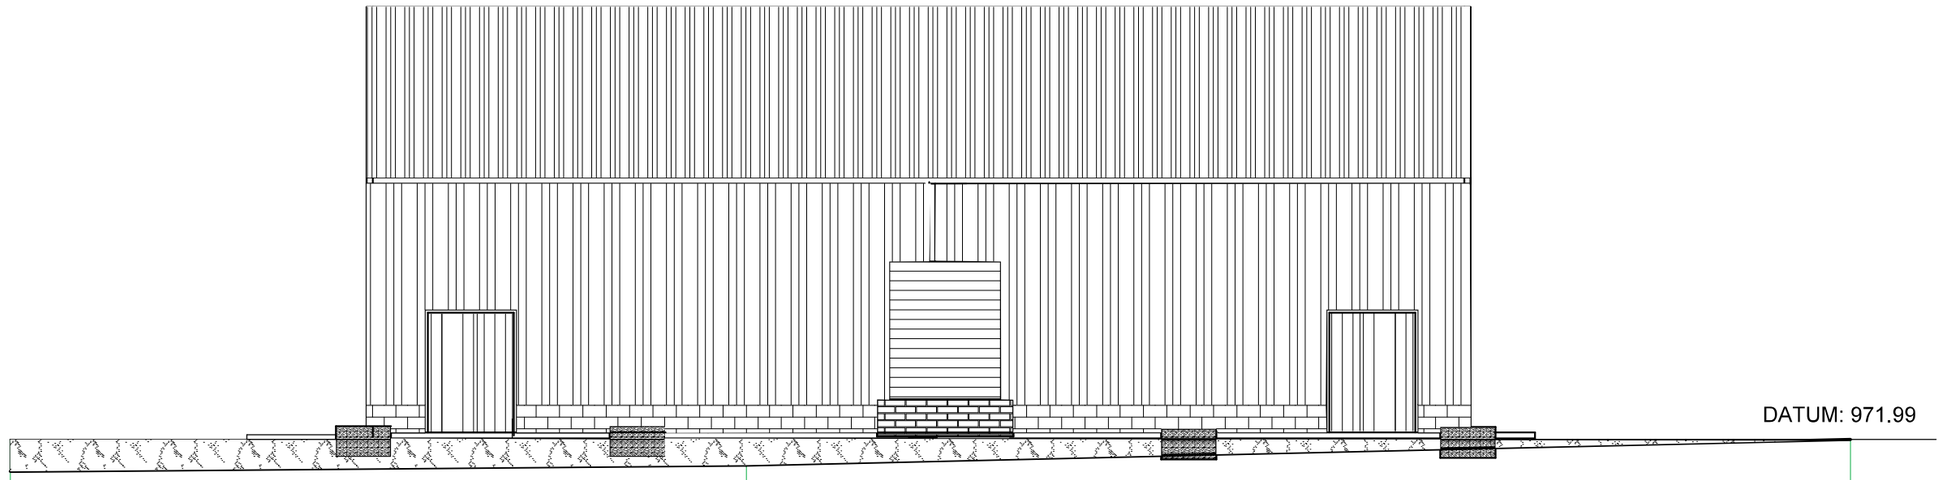

Vertical scale : 1:1000
Horizontal scale : 1:1000

	bld	bld		bld
Distance (m)	0.00	12		18
Elevation (m)	971.47		971.58	971.99
Height Difference (m)	+0.52		+0.41	0

AVALON SECTION A-A

SPECIAL NOTES:
- Generic standard multi-purpose shed design. To be adopted to site specific conditions.
- Look specifically at the slope of the terrain, and the orientation of the building.
- The height of the foundation walls must be adopted.
- It might be needed to add ramps/steps to doors and sliding doors.
- The dimensions of the ramp at the sliding door, will have to be adopted to the terrain.
- It might even be necessary to change the size of the building, depending on specific needs.

Department Of Rural Development & Agrarian Reform

AVALON MULTI-PURPOSE SHED

DEPARTMENT OF RURAL DEVELOPMENT AND AGRARIAN REFORM

ENGINEERING SERVICES - CHRIS HANI DISTRICT

Private bag X7187
Queenstown
5320

REV NO.	DATE	DESCRIPTION	DRAWN BY

RESPONSIBLE PERSON		DATE
DESIGN:		02/05/2017
DRAW:		02/05/2017
CHECKED:		
APPROVED:		
DRAWING NUMBER:	DRAWING 2 OF 8	
DRAWING STATUS:		